Permit #F00139255

FilmL.A., Inc.
6255 W Sunset Blvd, 12th Floor
Hollywood, CA 90028
t: (213)977-8600 - f: (213)977-8601
www.filmla.com

Summary Information

Permit No: F00139255 **Type of Permit:** FILMING **Release Date:** 07/07/2018

Production Company AZUL PRODUCTIONS/FOX SEARCHLIGHT

Insured Company Name AZUL PRODUCTIONS/FOX SEARCHLIGHT

Contact Phone No. 1 323-468-4610
Contact Phone No. 2 310-720-1022
Fax
Address 1438 N. GOWER ST., BLDG. 42, 1ST FLOOR
LOS ANGELES, California 90028

Production Title UNTITLED NOAH HAWLEY PROJECT

Type of Production Feature

Producer Molly Allen

Director Noah Hawley

1st AD Donald Murphy

Production Manager John Cameron

FilmL.A. Coordinator Adrian Fayad

Location Manager Jennifer Dunne
Primary Phone Mobile - 310-720-1022
Secondary Phone

Location Assistant Nathan Stein
Primary Phone Mobile - 818-634-5650
Secondary Phone

Fees

Notification Charge	$164.00
FILMLA NON-REFUNDABLE FILM APPLICATION FEE	$660.00
LA CITY LANE AND STREET CLOSURE FEE	$312.00
LA CITY FIRE SAFETY OFFICER	$1,445.00
LA CITY FIRE DEPARTMENT SPOT CHECK SURCHARGE	$85.00

Total Permit Fee $2,666.00

Number of Locations 1

NOT A PERMIT

FilmL.A., Inc.
6255 W Sunset Blvd, 12th Floor
Hollywood, CA 90028
t: (213)977-8600 - f: (213)977-8601
www.filmla.com

Summary Information — Location

Permit Number	F00139255	**Location Manager**	Jennifer Dunne
Production Company	AZUL PRODUCTIONS/FOX SEARCHLIG...	Primary Phone	Mobile - 310-720-1022
Insured Company	AZUL PRODUCTIONS/FOX SEARCHLIG...	Secondary Phone	
Production Title	UNTITLED NOAH HAWLEY PROJECT		

Location Address 22300 Mulholland Dr, Los Angeles, CA, 91364

Location Name LOUISVILLE HIGH SCHOOL

Location Type School

Prep Dates 7/6/2018 - 7/6/2018 07:00 - 19:00 1 day

Film Dates 7/9/2018 - 7/9/2018 04:00 - 22:00 1 day

Strike Dates 7/9/2018 - 7/9/2018 16:00 - 22:00

Hold Dates 7/7/2018 - 7/8/2018 00:00 - 00:00

Open or Closed to the Public Closed

Generic Conditions

*LA CITY AND/OR LA COUNTY FIRE CHECKLIST ATTACHED TO FINAL PERMIT. THE PERMITEE IS RESPONSIBLE FOR COMPLETING CHECKLIST PRIOR TO FILMING ACTIVITY AT THIS LOCATION. NON COMPLIANCE MAY RESULT IN ASSIGNMENT OF A FIRE OFFICER.
All travel lanes and bike lanes shall be closed per the WATCH manual.
All vehicles must be parked on private property
No cast or crew parking on area streets
No interference with vehicular or pedestrian traffic
Number of uniformed officers listed on the permit is a minimum requirement. Permittee remains responsible for deploying a sufficient number of uniformed officers to provide traffic and crowd control to ensure the safety of the film crew and the public.
Traffic control must be done in accordance w/MUTCD

Please see attached documents

Noah Hawley Project.pdf
drone docs.pdf
Mulholland Dr btwn 100 ft east of school entrance SS curb - Untitled Noah Hawley Project.pdf

Equipment on Location

Type	Quantity
10 Ton Truck	2
5 or 10 ton trucks	5
Cast/Crew	100

Personnel on Location

Type	Quantity
Cast	5
Crew	80
Extras	75

NOT A PERMIT

FilmL.A., Inc.
6255 W Sunset Blvd, 12th Floor
Hollywood, CA 90028
t: (213)977-8600 - f: (213)977-8601
www.filmla.com

Summary Information — Location

Permit Number F00139255
Production Company AZUL PRODUCTIONS/FOX SEARCHLIG...
Insured Company AZUL PRODUCTIONS/FOX SEARCHLIG...
Production Title UNTITLED NOAH HAWLEY PROJECT

Location Manager Jennifer Dunne
Primary Phone Mobile - 310-720-1022
Secondary Phone

vehicles	
Condors	1
Cranes	1
Cube Trucks	3
Generator	1
Honey Wagons	1
Picture vehicles	2
Portable restrooms	1
Stakebed Trucks	4
Vans	6

LA City UFSO assigned	42968
Off-Duty/Retired LAPD Officer(s)	2

Filming Activities Atmospheric Smoke Effects; Equipment on sidewalk, in curb lane & across street; Interior and exterior dialogue; Intermittent traffic control - 2 minute standard (except 0700-0900 hrs & 1500-1900 hrs); camera crane, dolly track; Walk & Talk ; Condor/Fly swatter; Strike 7/10 7A - 7P; Atmospheric Smoke Effects (disarming fire alarm system) ;

Jurisdiction **Political:** Los Angeles City - Council District 03 **Police:** Los Angeles Police Department **Fire:** Los Angeles City

Thomas Guide **Page:** 559 **Grid:** J5

Location Notes Louisville High School (Private)

Approvals

LOS ANGELES CITY POLICE DEPARTMENT	Gabriel Aleman
FILML.A. CLOSURES	Adrian Fayad
LOS ANGELES CITY DEPARTMENT OF PUBLIC WORKS	Vanessa Martin
LOS ANGELES CITY FIRE DEPARTMENT - FILM UNIT	Kanisha Leonard

Coordinator Note UFSO REQUIRED. 7/9; 0630-2200 HOURS.

Coordinator Note NIGHT OPERATIONS OF UAS DEVICES MUST BE CONDUCTED PURSUANT TO THE PROVISIONS LISTED ON 14 CFR 107.29 WAIVER, #107W-2017-02202

Parking

Base Camp Location Type : Filming Location	**Crew Parking** Location Type : Other Location	6100 Topanga Canyon Blvd, Woodland Hills, CA, 91367

NOT A PERMIT

FilmL.A., Inc.
6255 W Sunset Blvd, 12th Floor
Hollywood, CA 90028
t: (213)977-8600 - f: (213)977-8601
www.filmla.com

Summary Information — Location

Permit Number	F00139255	**Location Manager**	Jennifer Dunne
Production Company	AZUL PRODUCTIONS/FOX SEARCHLIG...	Primary Phone	Mobile - 310-720-1022
Insured Company	AZUL PRODUCTIONS/FOX SEARCHLIG...	Secondary Phone	
Production Title	UNTITLED NOAH HAWLEY PROJECT		

Parking Notes
Trucks move in 7/6

Lane / Full Closure S/S CURB LANE CLOSURE - MULHOLLAND DR FROM SCHOOL ENTRANCE HEADING 100 FEET EAST (CONTINUOUS)
7/6; 0700 HOURS TO 7/9; 2200 HOURS.

Approximate Footage 0 - 300

Date(s) 7/6/2018 to 7/9/2018 **Time(s)** 07:00 to 22:00

NOT A PERMIT

Appointment of Stanley Production Services
As Authorized Agent and Representative

I certify that I am a representative of Azul Productions/Fox Searchlight ("Principal") and am authorized to enter into binding contractual agreements on its behalf. I further certify that I am authorized by Principal to appoint other representatives and agents for Principal and to give such representatives and agents authority to enter into and bind Principal to agreements relating to the issuance of and compliance with location film (e.g. theatrical, television, commercial and other motion. picture filming) and still photographic permits, including the permits themselves and any riders to such permits. Acting on behalf of Principal in my capacity as its authorized representative, I appoint Stanley Production Services and it employees and agents SPS as Principal's authorized representatives and agents to apply for location film (e.g. theatrical, television, commercial and other motion. picture filming) and still photographic permits on behalf of Principal through FilmLA, Inc. for any city, county or through any other jurisdictions where FilmLA, Inc. operates, to negotiate, discuss, accept, modify, agree to and bind Principal to the terms and conditions of such permits (including all restrictions and/or community guidelines applicable to any such permit); and to execute such permits on behalf of Principal. Principal understands, acknowledges and agrees that it (and/or its insurer) remains responsible and liable for all obligations imposed by or incidental to any permit or rider issued to Principal signed by any employee or agent of (including any coordinator, runner or messenger used by) SPS Principal further agrees to comply with the terms and conditions of any such permits and hereby appoint SPS as an authorized representative to facilitate compliance with such terms and conditions following issuance of any such permits and to enter into agreements for Principal with respect thereto. Any person, agency, entity, or organization (including FilmLA, Inc. and any city, county or other jurisdictions where FilmLA, Inc. operates) may rely upon this appointment and need not obtain further authorization for any act described herein. An original or faxed copy of this appointment shall be sufficient, and may be treated as an original for your purposes. The appointment may be revoked by Principal at any time in writing delivered to FilmLA, Inc., but in any case shall expire one (1) year from the date of execution set forth below.

I declare under penalty of perjury under the laws of the State of California that I am authorized to appoint SPS as agent for Principal, and based upon that authority I hereby appoint SPS as Principal's agent as set forth herein.

Date: 6/28/2018

Representative's Signature

Jennifer Dunne

Representative's Name (Please Print)

Locations

Representative's Title (Please Print)

Azul Productions/Fox Searchlight

Name of Principal (i.e. company name) (Please Print)

Street: 1438 N. Gower Street Bldg 42, 1st Fl.
City: LA
State: CA
ZIP: 90028

Principal's Mailing Address (Please Print)

323-468-4610

Principal's Phone Number (Please Print)

Stanley Production Services

957 Woodlawn Dr
Thousand Oaks Ca 91360

NO PERMIT

Permit #F00139255

FilmL.A. Inc. UAS QUESTIONNAIRE

(FOR MORE THAN 2 LOCATIONS, PLEASE USE AN ADDITIONAL FORM)

FilmL.A. Permit #:

Film Date: 7/9, 7/10, 7/13, 7/27, 8/3, 8/10

Production Title: UNHP

Production Company: Azul Productions, Inc.

Applicant Name: Michael-Ryan Fletchall

Location Address: See attached POA

Hours of UAS Activity: Civil Day / Night

Location Address #2: See attached POA

Hours of UAS Activity: Civil Day / Night

UAS Company Name: EPT, LLC dba Pro-Cam Aerial Division

UAS ON LOCATION INFORMATION

ANY RESTRICTED AREAS OR TEMPORARY FLIGHT RESTRICTIONS? ☐ YES ■ NO

UAS Make & Model: DJI Inspire 2 X7

UAS "N" # or registration #: FA394H7Y47

UAS Make & Model: DJI Inspire 1 X5R

UAS "N" # or registration #: FA3TX3ELFL

Class of Airspace that activity will occur in: ☐ B ☐ C ■ D ■ E ■ G

REMINDER: IF YOU ARE FLYING IN CLASS B, C, D, OR E AIRSPACE, ATC AUTHORIZATION IS REQUIRED FOR ALL UAS ACTIVITY.

UAS OPERATING AUTHORITY: ☐ 333 EXEMPTION ■ 14 CFR PART 107

333 EXEMPTION REQUIREMENTS

Name of Pilot in Command: Michael-Ryan Fletchall

Pilot's Phone #: (818) 516-6780

Name of Visual Observer: Jason Kay

Visual Observer's Phone #: (818-674-6100

PLEASE PROVIDE THE FOLLOWING:

- Copy of COA or Blanket COA
- Copy of POA with proof of submission to local FSDO
- Copy of Pilot's License

PART 107 REQUIREMENTS

Name of Remote Pilot: Michael-Ryan Fletchall

Certificate #: 3933994

Remote Pilot Phone #: (818) 516-6780

Visual Observer: ■ YES ☐ NO

PLEASE PROVIDE THE FOLLOWING:

- Copy of Remote Pilot's Certificate
- Copy of UAS Registration Certificate for each UAS listed above
- Description of Planned Operations

WAIVERS

If you are requesting any of the following activity, please check all that apply and furnish proof of waiver from the FAA upon submission of this document to FilmL.A.

☐ Flight over non-participants (§107.39)
☐ Flight altitude restrictions (§107.51)
■ Night Flight (§107.29)
☐ Operating from a moving vehicle (§107.25)
☐ Operating multiple small UAS' (§107.35)

FILMLA. USE ONLY

333 EXEMPTION

☐ INSURANCE ☐ PILOT'S LICENSE
☐ COA ☐ DOCS ATTACHED TO PERMIT
☐ POA ☐ VISUAL OBSERVER

PART 107 CERTIFICATE

☐ INSURANCE ☐ WAIVERS
☐ DOCS ATTACHED TO PERMIT ☐ DESCRIPTION OF OPS.
☐ REMOTE PILOT CERTIFICATE ☐ ATC COORDINATOR NOTE
☐ UAS REGISTRATION CERTIFICATE(S)

☒ Michael-Ryan Fletchall (APPLICANT) **I ASSERT THAT ALL INFORMATION ON THIS FORM IS ACCURATE.**

NOT A PERMIT

Permit #F00139255

FILM LA AERIAL PHOTOGRAPHY INFO

PLAN OF ACTIVITIES

Closed-set aerial filming over unpopulated area during civil daylight and night time hours (under attached Part 107 Waiver) below 400 feet AGL:

7/9/2018 -- Louisville High School, 22300 Mulholland Drive, Woodland Hills, CA 91364

High wide establishing shot of the school, below 400 feet.

7/10/2018 -- Stub Hub Center Track, 1000 E. Victoria Street, Carson, CA 90747

Following a character running on track at approximately 100 feet horizontally and 100 feet in altitude.

7/13/2018 -- Residence, 9137 Encino Avenue, Northridge, CA 91325

Boom up to wide shot from characters in backyard of residence to no more than 400 feet.

7/27/2018 -- Van Nuys FlyAway Terminal, 7610 Woodley Avenue, Los Angeles, CA 91406

Interior shot following characters from above and behind of location below 50 feet.

7/30/2018 -- Gas Station, 8730 Lankershim Blvd., Sun Valley, CA 91352

VFX high angle shot below 100 feet looking down. Low shot 5 foot altitude across closed street to find character getting gas at pump.

8/3/2018 -- The Row DTLA, 1318 E. 7th Street, Los Angeles, CA 90021

High angle, low altitude establishing shot of the character exiting the parking garage, below 200 feet.

8/10/2018 -- Residence, 27101 Breakers Cove, Santa Clarita, CA 91355

Shoot that booms up to a high angle shot below 400 feet to show the entire residential neighborhood.

NOT A PERMIT

ATTACHMENTS IN THIS PDF

- FilmLA UAS Questionairre Page 2
- Part 61 and Part 107 Pilot Licenses Page 4
- FAA Aircraft Registration Certificates Page 5
- Film LA Insurance Certificates Page 6
- County of LA Insurance Certificates Page 11
- City of LA Insurance Certificates Page 16
- City of LA Revocable Film Permit Agreement Page 19
- FAA 333 Exemption #16721 Page 20
- FAA Blanket COA Page 29
- Part 107 Night Waiver #107W-2017-02202 Page 36

Permit #F00139255

PROTEAM AERIAL DIVISION

FAA 333 & PART 107 PILOT LICENSING

MICHAEL-RYAN FLETCHALL

UNITED STATES OF AMERICA
DEPARTMENT OF TRANSPORTATION • FEDERAL AVIATION ADMINISTRATION
IV NAME
MICHAEL RYAN FLETCHALL
V ADDRESS 3940 LAUREL CANYON BLVD # 678
STUDIO CITY CA 91604-3709
VI NATIONALITY USA
IVa D.O.B. 20 JUL 1976
SEX HEIGHT WEIGHT HAIR EYES
M 74 240 BROWN BLUE
IX HAS BEEN FOUND TO BE PROPERLY QUALIFIED TO EXERCISE THE PRIVILEGES OF
II PRIVATE PILOT
III CERTIFICATE NUMBER 3040095
X DATE OF ISSUE 19 MAY 2005
ADMINISTRATOR

UNITED STATES OF AMERICA
DEPARTMENT OF TRANSPORTATION • FEDERAL AVIATION ADMINISTRATION
IV NAME
MICHAEL-RYAN FLETCHALL
V ADDRESS 5019 PETRIFIED FOREST TRL
COLORADO SPRINGS CO 80924-2911
VI NATIONALITY USA
IVa D.O.B. 20 JUL 1976
SEX HEIGHT WEIGHT HAIR EYES
M 75 225 BROWN BLUE
IX HAS BEEN FOUND TO BE PROPERLY QUALIFIED TO EXERCISE THE PRIVILEGES OF
II REMOTE PILOT
III CERTIFICATE NUMBER 3933994
X DATE OF ISSUE 3 NOV 2016
ADMINISTRATOR
U
A
S

DACODA BARTELS

UNITED STATES OF AMERICA
DACODA JAY BARTELS
YOUNGSVILLE LA 70592-5133
VI NATIONALITY USA
IVa D.O.B. 28 SEP 1987
SEX HEIGHT WEIGHT HAIR EYES
M 69 170 BROWN HAZEL
IX HAS BEEN FOUND TO BE PROPERLY QUALIFIED TO EXERCISE THE PRIVILEGES OF
II COMMERCIAL PILOT
III CERTIFICATE NUMBER 3364961
X DATE OF ISSUE 16 APR 2015

Certificate of Achievement
This is to certify that
DACODA JAY BARTELS
has successfully completed the
FAA Safety Team Aviation Learning Center Online Course
Part 107 Small Unmanned Aircraft Systems (sUAS)
Course Number ALC-451
Presented by Online Courses
June 27, 2016
Federal Aviation Administration
Certificate Number 0826530-20160627-00451
Valerie G Palazzolo, National Manager, FAA Safety Team

JASON KAY

UNITED STATES OF AMERICA
DEPARTMENT OF TRANSPORTATION • FEDERAL AVIATION ADMINISTRATION
IV NAME
JASON MICHAEL KAY
V ADDRESS 7657 WINNETKA AVE # 456
CANOGA PARK CA 91306-2677
VI NATIONALITY USA
IVa D.O.B. 24 MAR 1982
SEX HEIGHT WEIGHT HAIR EYES
M 71 181 BLACK HAZEL
IX HAS BEEN FOUND TO BE PROPERLY QUALIFIED TO EXERCISE THE PRIVILEGES OF
II PRIVATE PILOT
III CERTIFICATE NUMBER 3165875
X DATE OF ISSUE 20 JUN 2006
ADMINISTRATOR

Certificate of Achievement
This is to certify that
JASON MICHAEL KAY
has successfully completed the
FAA Safety Team Aviation Learning Center Online Course
Part 107 Small Unmanned Aircraft Systems (sUAS)
Course Number ALC-451
Presented by Online Courses
August 25, 2016
Federal Aviation Administration
Certificate Number 0844435-20160825-00451
Valerie G Palazzolo, National Manager, FAA Safety Team

DRAFT

Permit #F00139255

RISK MANAGEMENT AIRCRAFT INFO

COMPANY

Company Name: EPT, LLC dba Pro-Cam Rentals' Aerial Division
Aircraft Owner: EPT, LLC
Company Address: Pro-Cam USA Headquarters
9660 Lurline Avenue
Chatsworth, CA 91311
Company Phone: (818) 717-0354
Previous Employers: Lionsgate, Universal Pictures, Warner Brothers, Paramount Pictures, Disney Pictures, Sony

OPERATIONS

FAA 333 Exemption: FAA Authorization #16721
Part 107: Compliant
EPT Safety Team: All flight crew members train and certify on Flight Operations and Safety through EPT's testing and certification program
Remote Pilot in Command pilots the UAV
Camera Operator operates the camera
UAS Technician maintains the equipment
Visual Observer coordinates operations
Line of Sight: All flight operations are Line of Sight

AIRCRAFT

Year/Make Model: 2017 Gryphon Dynamics GD-28
FAA N Number: FA3TX3ELFL
Hull Value: $15,000
Max Weight/Speed: 66 lbs (with payload) / 35 mph

Year/Make Model: 2016 DJI Matrice 600
FAA N Number: FA34XH9RFY
Hull Value: $6,000
Max Weight/Speed: 33 lbs (with payload) / 40 mph

Year/Make Model: 2018 DJI Inspire 2
FAA N Number: FA394H7Y47
Hull Value: $5,000
Max Weight/Speed: 9 lbs (with payload) / 58 mph

Year/Make Model: 2016 DJI Inspire 1
FAA N Number: FA3TY7Y7HE
Hull Value: $4,000
Max Weight/Speed: 8 lbs (with payload) / 40 mph

Year/Make Model: 2017 DJI Mavic Pro
FAA N Number: FA3KTT97W3
Hull Value: $1,200
Max Weight/Speed: 2 lbs (with payload) / 40 mph

Seating Capacity: *Unmanned: 0 passengers & 0 crew*

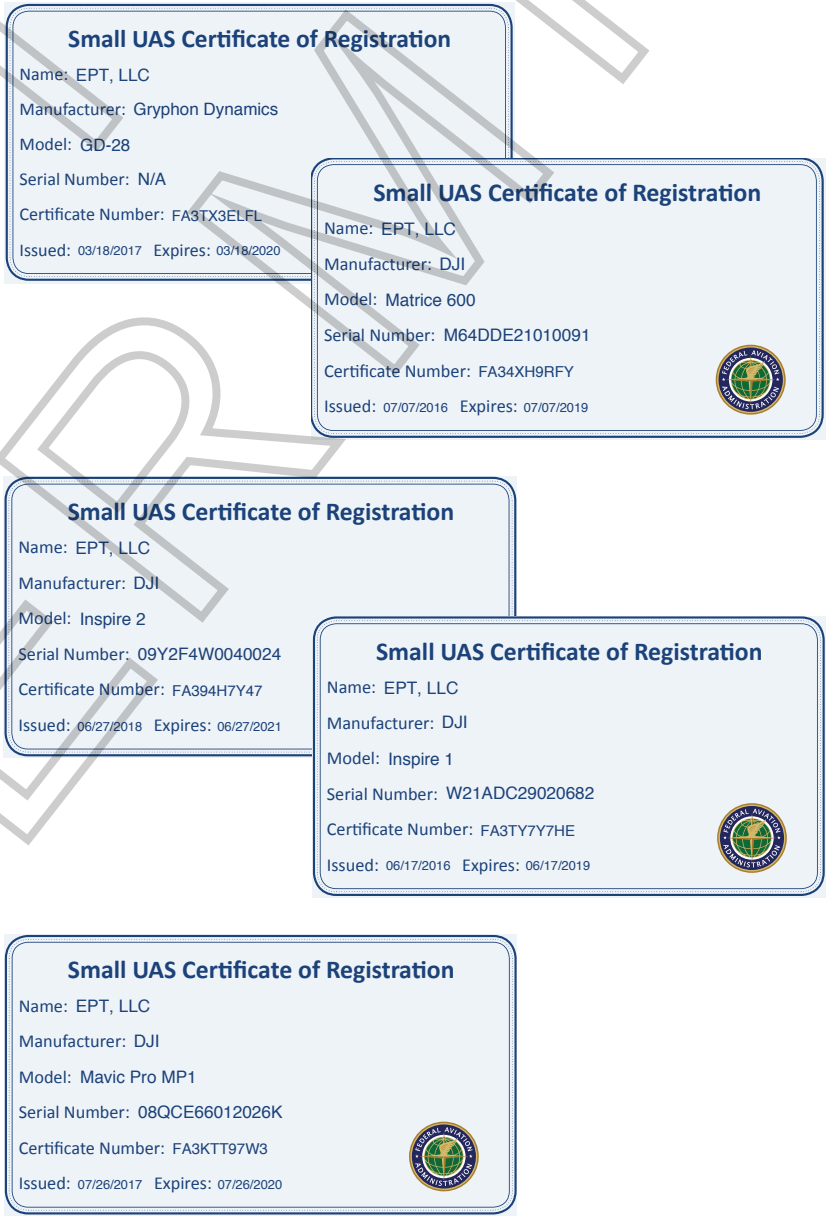

NOT A PERMIT

CITY OF LOS ANGELES REVOCABLE FILM PERMIT
AGREEMENT ASSUMING RISK OF INJURY OR DAMAGE,
WAIVER, INDEMNITY AND RELEASE OF CLAIMS

Each Permittee, UAS site operator and its agents and employees must operate in accordance with federal, state and local laws protecting an individual's right to privacy. Permittee is responsible for safeguarding the privacy of patrons and neighboring property owners, agree to abide by all privacy laws and regulations and precautions and to defend, indemnify and hold the City harmless from liability which may arise from this Permity. PLEASE REMEMBER that all participants must be fully aware that they are being filmed. Filming of people and their property shall be strictly limited to those who have consented or otherwise have agreed to be in the area where filming will take place. The City of Los Angeles is not liable for any violations of an individual's right to privacy. Permittee, including Permittee's employees, agents and sub-contractors of any tier, must assume all risk of injury resulting from the invasion of the right to privacy.

We do hereby, for ourselves, our heirs, executors, assigns and administrators:

Agree to defend, indemnify and hold harmless the City of Los Angeles, its officers, agencies and employees from any and all loss or liability for bodily injury, death, property damage, **invasion of privacy** to either party hereto or to third parties which may arise from the exercise of this permit by Permittee or its officers, agents, employees, contractors, licensees or invitees.

We further agree to indemnify and hold harmless the City, its officers, agencies and employees from all loss or liability, including legal costs and reasonable attorney's fees that may arise from our negligence or misconduct while participating in the above-described activities. However, neither the waiver nor the indemnity agreement applies to the gross negligence or willful misconduct to the City or its officers, agencies or employees.

Permittee is insured and shall additionally insure the City of Los Angeles for the coverages specified on the 146IR Form, as a requirement of this permit. Permittee shall maintain, during the term of this permit, evidence of insurance acceptable to CAO, Risk Management prior to Permittee's occupancy of the premises.

We hereby represent that we have carefully read this document, we understand its contents and sign it on our own free will, and we further agree to abide by all safety regulations.

Name of Organization: EPT, LLC dba Pro-Cam Aerial Division

Name & Title of Applicant: Michael-Ryan Fletchall, Chief UAS Pilot

Signature: 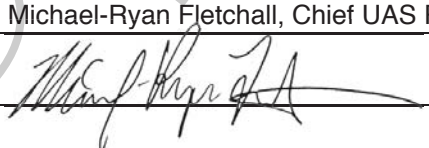

Date: 01/01/2018

NOT A PERMIT

U.S. DEPARTMENT OF TRANSPORTATION
FEDERAL AVIATION ADMINISTRATION

CERTIFICATE OF WAIVER OR AUTHORIZATION

ISSUED TO

EPT, LLC
Responsible Person: Michael-Ryan Fletchall
Waiver Number: 107W-2017-02202

ADDRESS –

601 East Charleston Blvd, #100
Las Vegas, NV 89104

This certificate is issued for the operations specifically described hereinafter. No person shall conduct any operation pursuant to the authority of this certificate except in accordance with the standard and special provisions contained in this certificate, and such other requirements of the Federal Aviation Regulations not specifically waived by this certificate.

OPERATIONS AUTHORIZED

Night small unmanned aircraft system (sUAS) operations.

LIST OF WAIVED REGULATIONS BY SECTION AND TITLE

14 CFR § 107.29 Daylight operation

STANDARD PROVISIONS

1. A copy of the application made for this certificate shall be attached to and become a part hereof.
2. This certificate shall be presented for inspection upon the request of any authorized representative of the Administrator of the Federal Aviation Administration, or of any State or municipal official charged with the duty of enforcing local laws or regulations.
3. The holder of this certificate shall be responsible for the strict observance of the terms and provisions contained herein.
4. This certificate is nontransferable.

NOTE—This certificate constitutes a waiver of those Federal rules or regulations specifically referred to above. It does not constitute a waiver of any State law or local ordinance.

SPECIAL PROVISIONS

Special Provisions Nos. 1 to 11, inclusive, are set forth on the attached pages.

This Certificate of Waiver is effective from July 3, 2017 to July 31, 2021 and is subject to cancellation at any time upon notice by the Administrator or an authorized representative.

BY DIRECTION OF THE ADMINISTRATOR

General Aviation and Commercial Division, AFS-800

NOT A PERMIT

SPECIAL PROVISIONS ISSUED TO
EPT, LLC

General.

The FAA's Flight Standards Service has reviewed your application to ensure compliance with the requirements of 14 CFR § 107.200. The Administrator finds that the proposed sUAS operation can be conducted safely under the provisions of this Certificate of Waiver (Waiver) as listed below, because you have established adequate mitigations for risks involved with operating your sUAS in the manner you described. Adherence to the provisions of this Waiver establishes the required level of safety within the national airspace system.

This Waiver may be canceled at any time by the Administrator, the person authorized to grant the Waiver, or the representative designated to monitor a specific operation. As a general rule, this Waiver may be canceled when it is no longer required, there is an abuse of its provisions, or when unforeseen safety factors develop. Failure to comply with any provision listed below is a violation of the terms of this Waiver and may serve as justification for cancellation.

List of Regulations Waived by Section and Title. The following regulations are waived:

14 CFR § 107.29, Daylight operation, is waived to allow sUAS operations during night.

Common Special Provisions. The Responsible Person is directly responsible for safety of operations conducted under this Waiver and will ensure the remote Pilot in Command (PIC), manipulator of the controls, and Visual Observer (VO) complies with all provisions of this Waiver.

1. The Responsible Person listed on the Waiver is responsible to the FAA for the safe conduct of the operations. Prior to conducting operations that are the subject of this Waiver, the responsible person:
   a. Must ensure the remote PIC, manipulators of the controls, and VO are informed on the terms and provisions of this Waiver and the strict observance of the terms and provisions herein;
   b. Must ensure the remote PIC, manipulators of the controls, and VO are informed and familiar with part 107 regulations not waived; and
   c. The above must be documented and must be presented for inspection upon request from the Administrator or an authorized representative.

2. This Waiver must not be combined with any other waiver(s), authorizations(s), or exemption(s) without specific authorization from the FAA;

3. The FAA has the authority to cancel or delay any or all flight operations if the safety of persons or property on the ground or in the air, are in jeopardy or there is a violation of the terms of this Waiver;

4. Operations under this Waiver may only be conducted in Class G airspace unless a separate airspace Certificate of Waiver or Authorization specifically stating that night operations may be conducted in controlled airspace is received from the FAA, in accordance with § 107.41. The airspace Certificate of Waiver or Authorization to operate at night must be requested separately, and is not part of this Waiver;

5. A copy of this Waiver must be available during sUAS operations that are the subject of this Waiver;

6. The Responsible Person listed on this Waiver must maintain a current list of pilots by name and remote pilot certificate number used in the Waiver holder's operations. This list must be presented for inspection upon request from the Administrator or an authorized representative;

NOT A PERMIT

7. The Responsible Person listed on this Waiver must maintain a current list of small unmanned aircraft (sUA) by registration number(s) used in the Waiver holder's operations. This list must be presented for inspection upon request from the Administrator or an authorized representative;

Night sUAS Operations Special Provisions. sUAS operations may be conducted at night, as defined in 14 CFR § 1.1, provided:

8. All operations under this Waiver must use one or more VO;

9. Prior to conducting operations that are the subject of this Waiver, the remote PIC and VO must be trained, as described in the Waiver application, to recognize and overcome visual illusions caused by darkness, and understand physiological conditions which may degrade night vision. This training must be documented and must be presented for inspection upon request from the Administrator or an authorized representative;

10. The area of operation must be sufficiently illuminated to allow both the remote PIC and VO to identify people or obstacles on the ground, or a daytime site assessment must be performed prior to conducting operations that are the subject of this Waiver, noting any hazards or obstructions; and

11. The sUA must be equipped with lighted anti-collision lighting visible from a distance of no less than 3 statute miles. The intensity of the anti-collision lighting may be reduced if, because of operating conditions, it would be in the interest of safety to do so.

NOT A PERMIT

Permit #F001392555

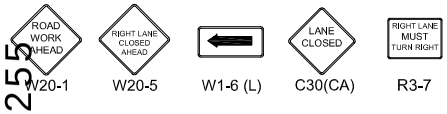

W20-1 W20-5 W1-6 (L) C30(CA) R3-7

Ⓢ TRAFFIC SIGNAL

● TRAFFIC CONE

TYPE I W/ SIGN

HIGH LEVEL WARNING DEVICE

ALL TRAFFIC CONTROL WILL BE INSTALLED TO MEET OR EXCEED THE LATEST CA-MUTCD MINIMUM REQUIREMENTS

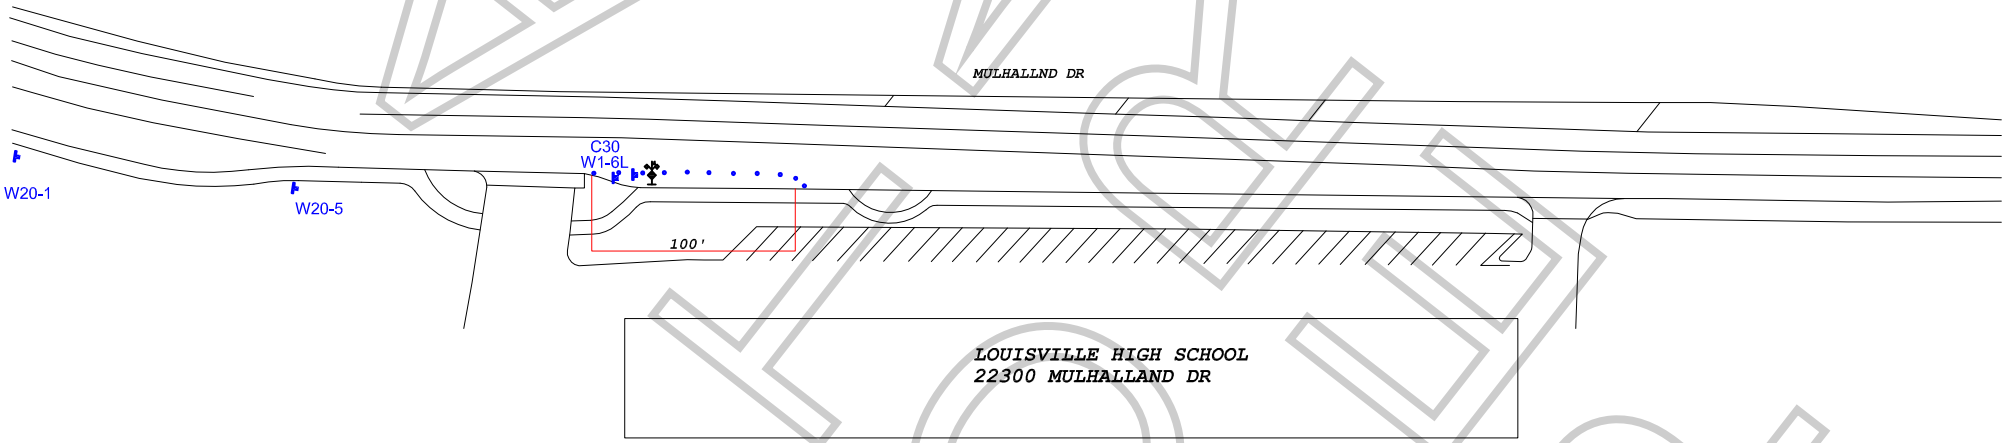

FINAL COPY

WORK ZONE TRAFFIC CONTROL PLAN
GENERAL NOTES

1. DATE/TIME: 7-6-18 FROM 07:00 HOURS TO 7-9-18 22:00 HOURS.

2. ALL SIGNING, STRIPING, AND TRAFFIC CONTROL DEVICES SHALL CONFORM TO THE (CURRENT) STATE OF CALIFORNIA DEPARTMENT OF TRANSPORTATION (CALTRANS) STANDARD PLANS AND STANDARD SPECIFICATIONS, CALIFORNIA MUTCD, AND ANY ADDENDUMS THERETO, AND AS SHOWN ON THESE PLANS, SYMBOLS AND ABBREVIATIONS USED ARE SHOWN ON CALTRANS STANDARD PLANS.
3. THERE WILL BE NO INTERFERENCE WITH TRAFFIC SIGNALS OR CROSSWALKS.
4. CONES WILL BE 28" MINIMUM HEIGHT AND HAVE REFLECTORIZED SLEEVES FOR NIGHT WORK.
5. POLICE WILL DIRECT TRAFFIC IF NECESSARY.

TCP FOR: UNTITLED NOAH HAWLEY PROJECT

LOCATION: SOUTH SIDE CURB CLOSURE
MULHALLAND DR BTWN 100' INFRON OF SCHOOL
WOODLAND HILLS, CALIFORNIA

CONTACT: DAVE STANLEY
323-579-1171
NATHAN STEIN
PH# 818-634-5650

JCL TRAFFIC SERVICES
(213) 622-9775
C31-CA Lic # 805357

DATE REVISIONS

DRAFTER: MARIO MENJIVAR
SCALE: N.T.S.
FILM LA: